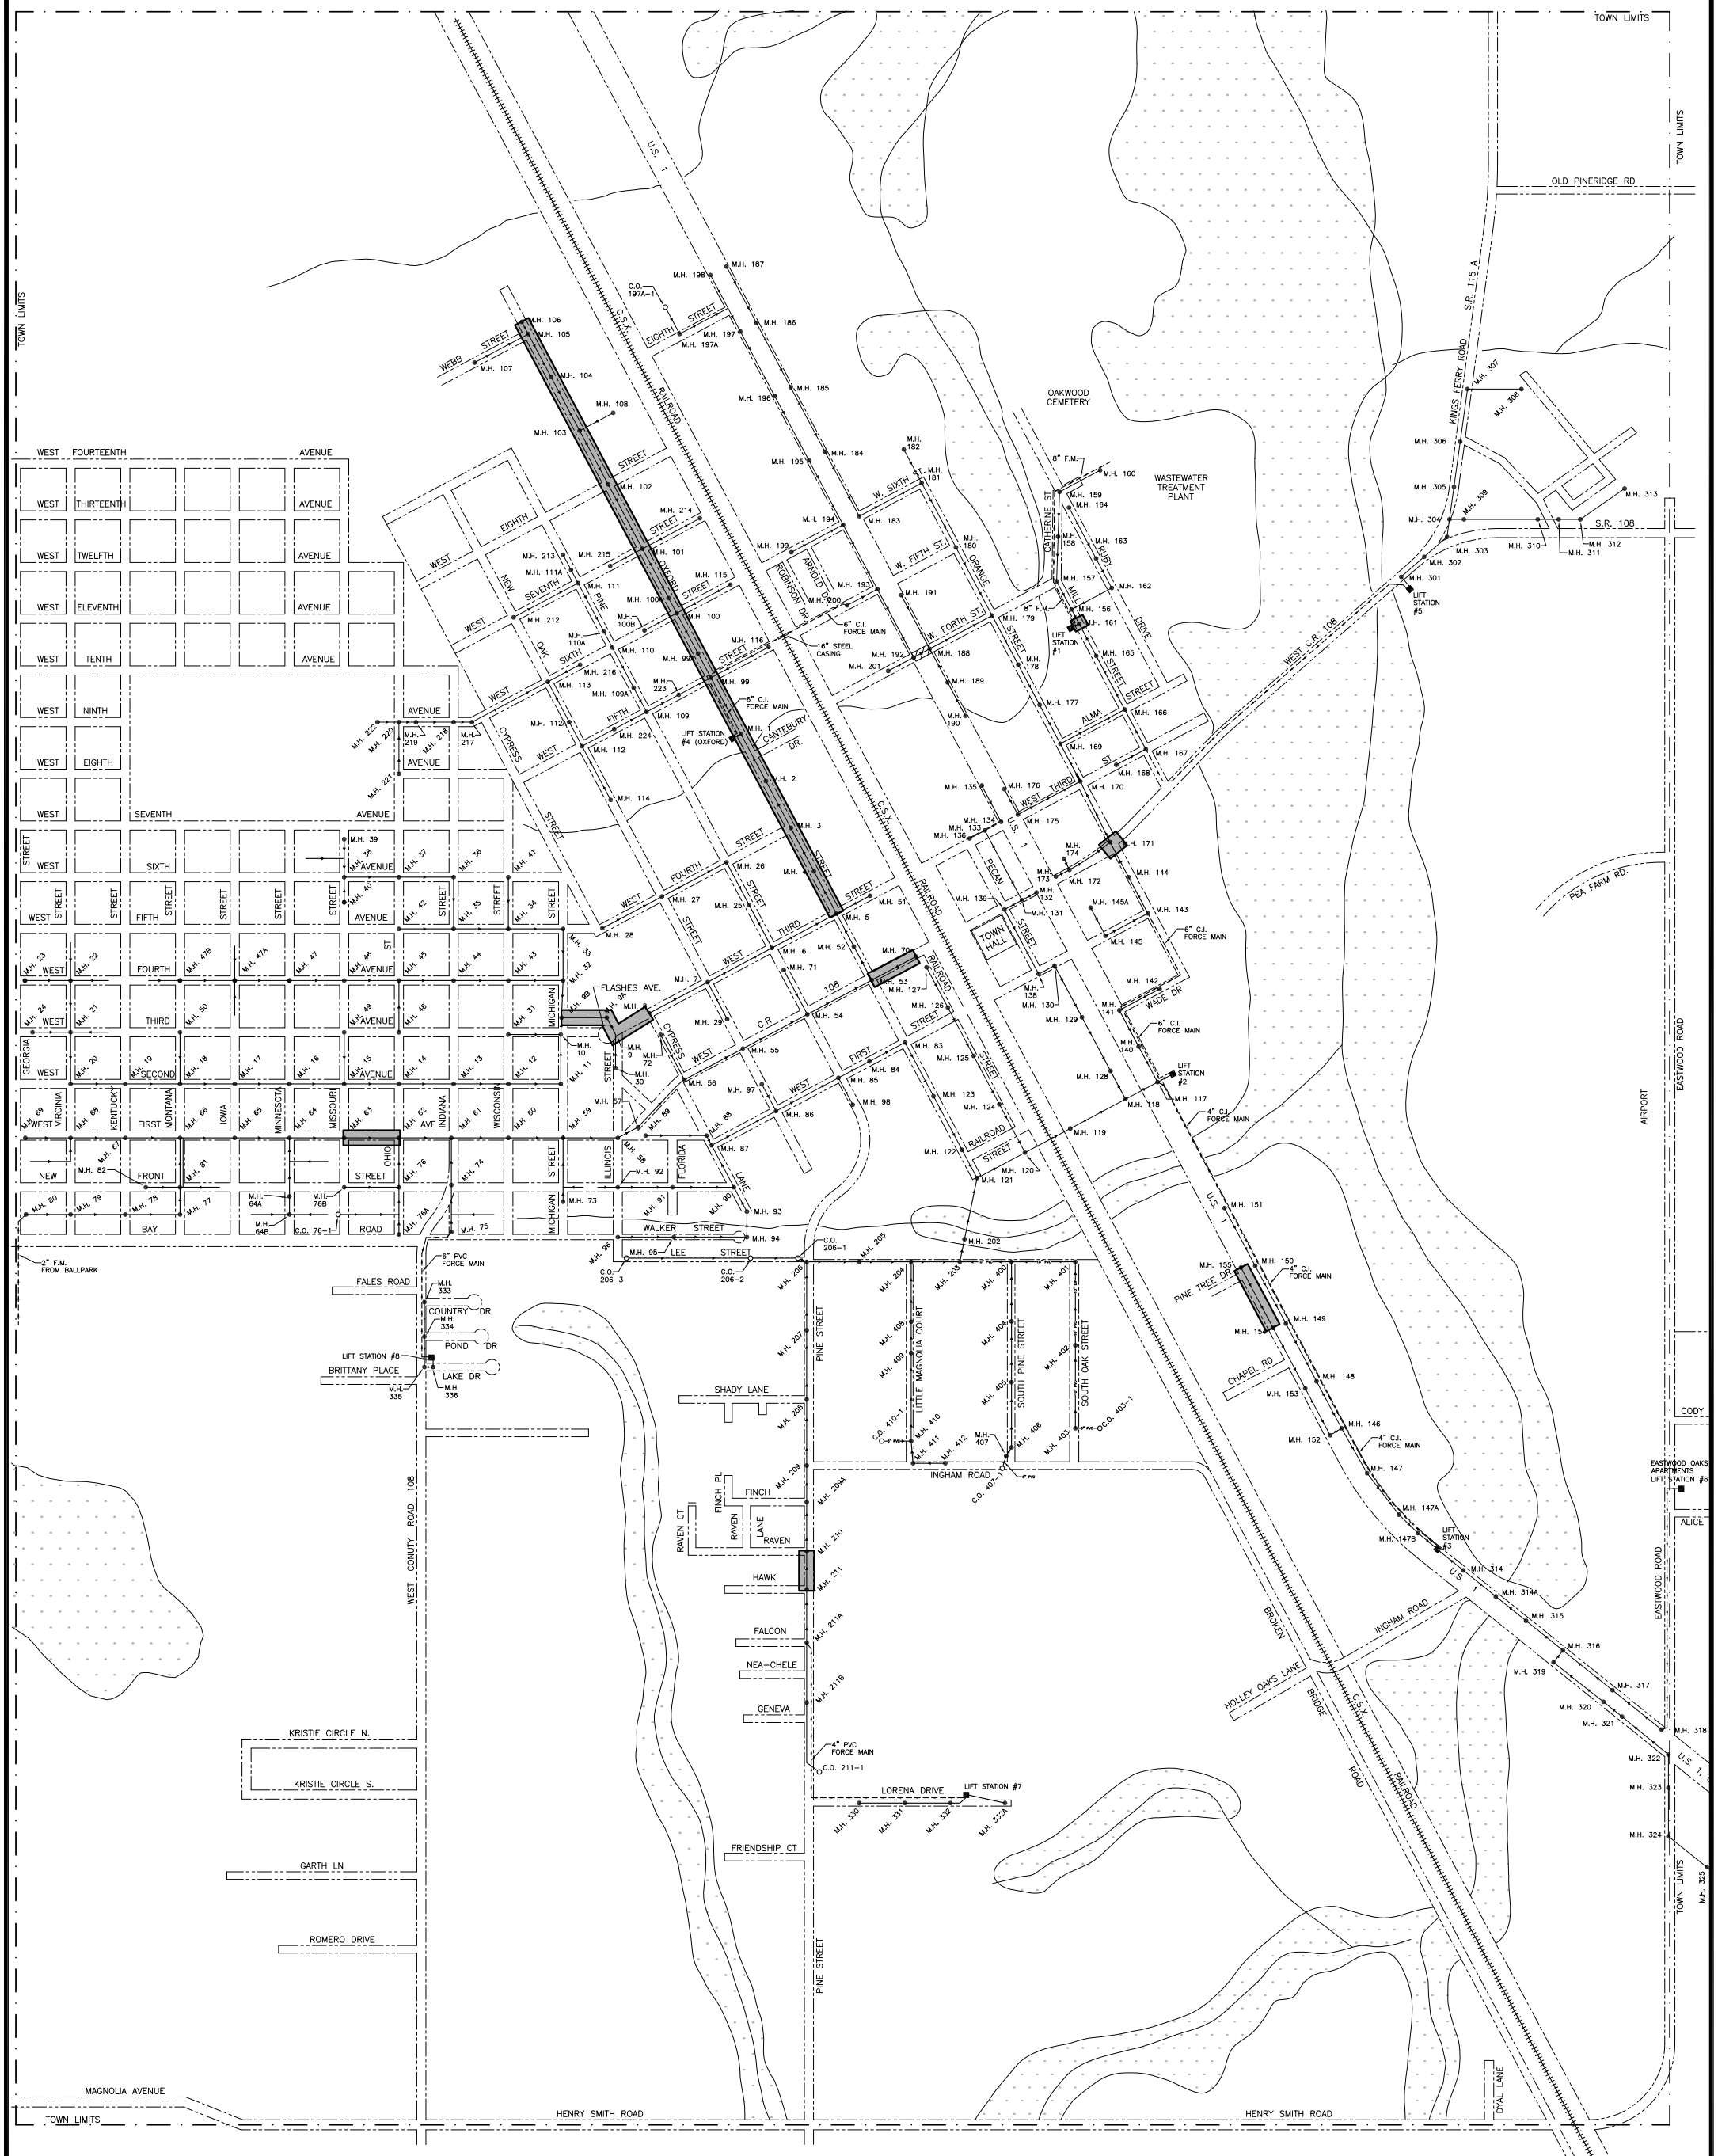

JOB NO. 9610-1
SHEET NO. 1

TOWN OF HILLIARD
WW Collection System Rehabilitation
Overall Project Site Plan
Nassau County, Florida

MITTAUER & ASSOCIATES, INC.
CONSULTING ENGINEERS
580-1 WELLS ROAD, ORANGE PARK, FLORIDA 32073
TEL. (904) 278-0030 FAX. (904) 278-0840 FLORIDA LICENSE EB-6569

DESG	MIH
DRWN	MIH
PROJ MGR.	MIH
DATE	6/04/10

1 INCH

NO	DATE	BY	REVISION DESCRIPTION